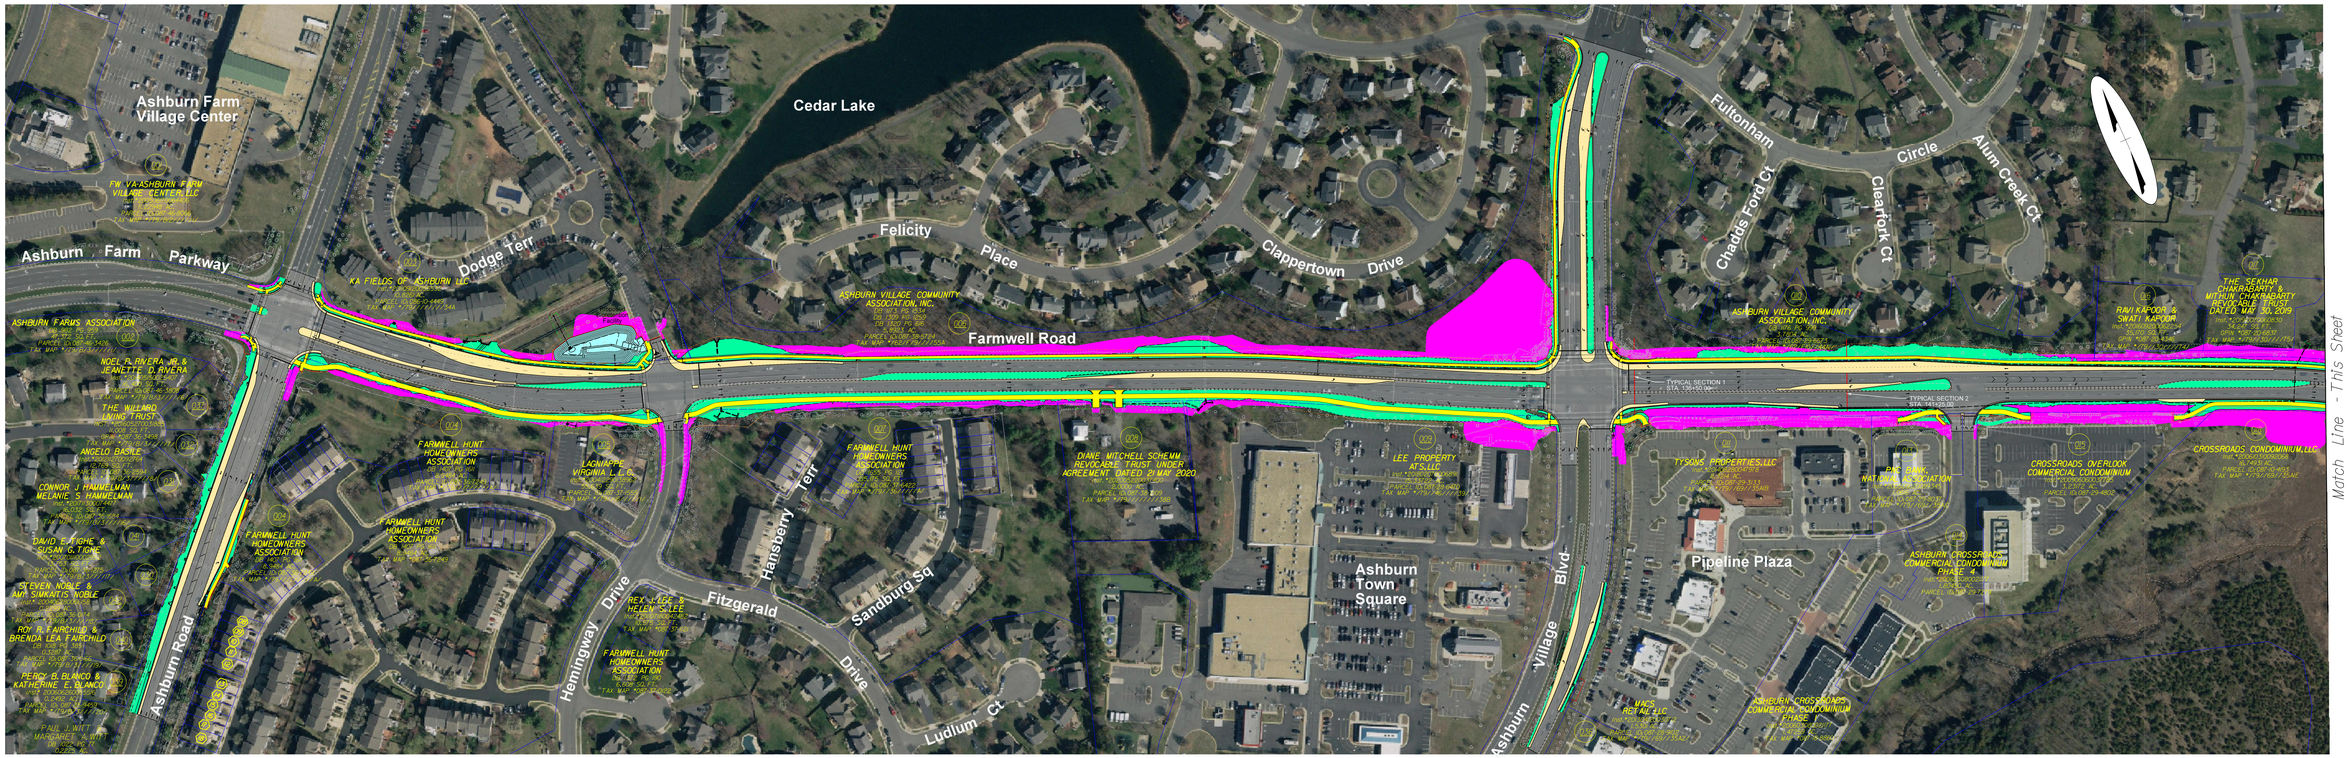

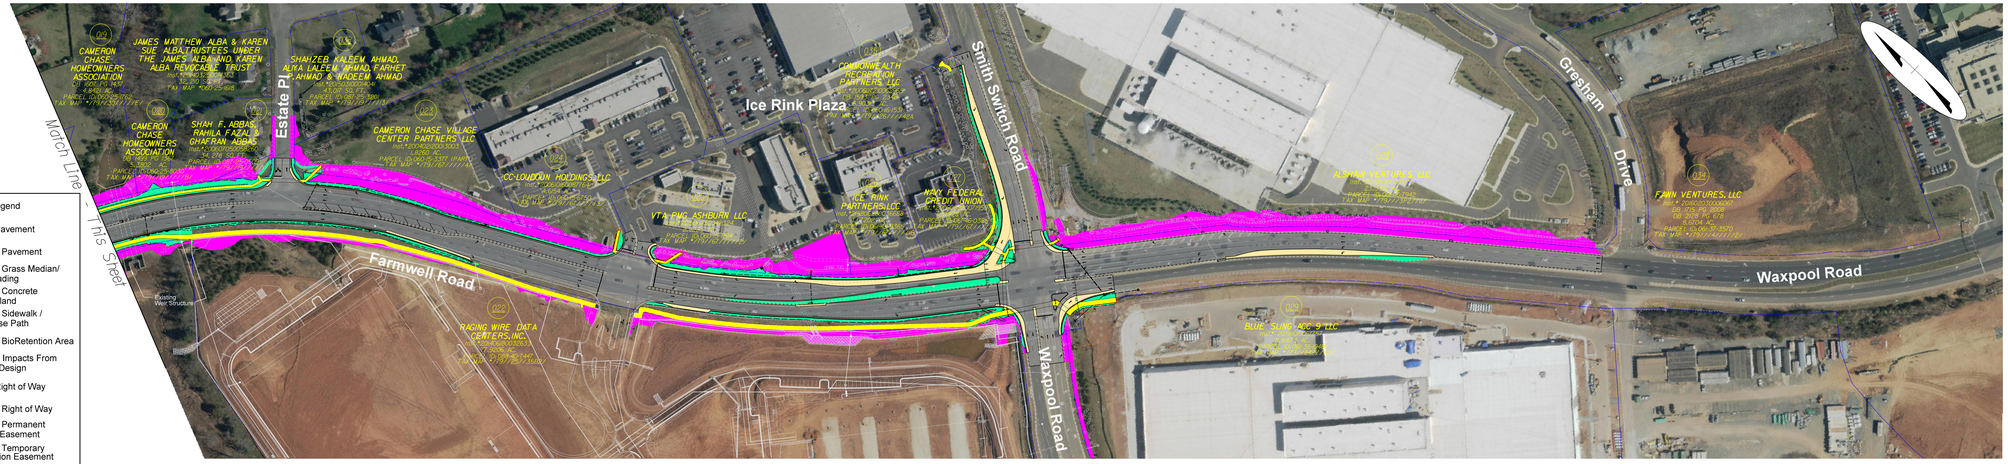

Legend

- Existing Pavement
- Proposed Pavement
- Proposed Grass Median/ Island/Grading
- Proposed Concrete Median/Island
- Proposed Sidewalk / Shared Use Path
- Proposed BioRetention Area
- Additional Impacts From Six-Lane Design
- Existing Right of Way
- Proposed Right of Way
- Proposed Permanent Drainage Easement
- Proposed Temporary Construction Easement

Farmwell Road Intersection Pedestrian and Bicycle Improvements - 2017 Public Hearing 6-Lane Design Overlay

Scale: 1"=80'

December 4, 2020